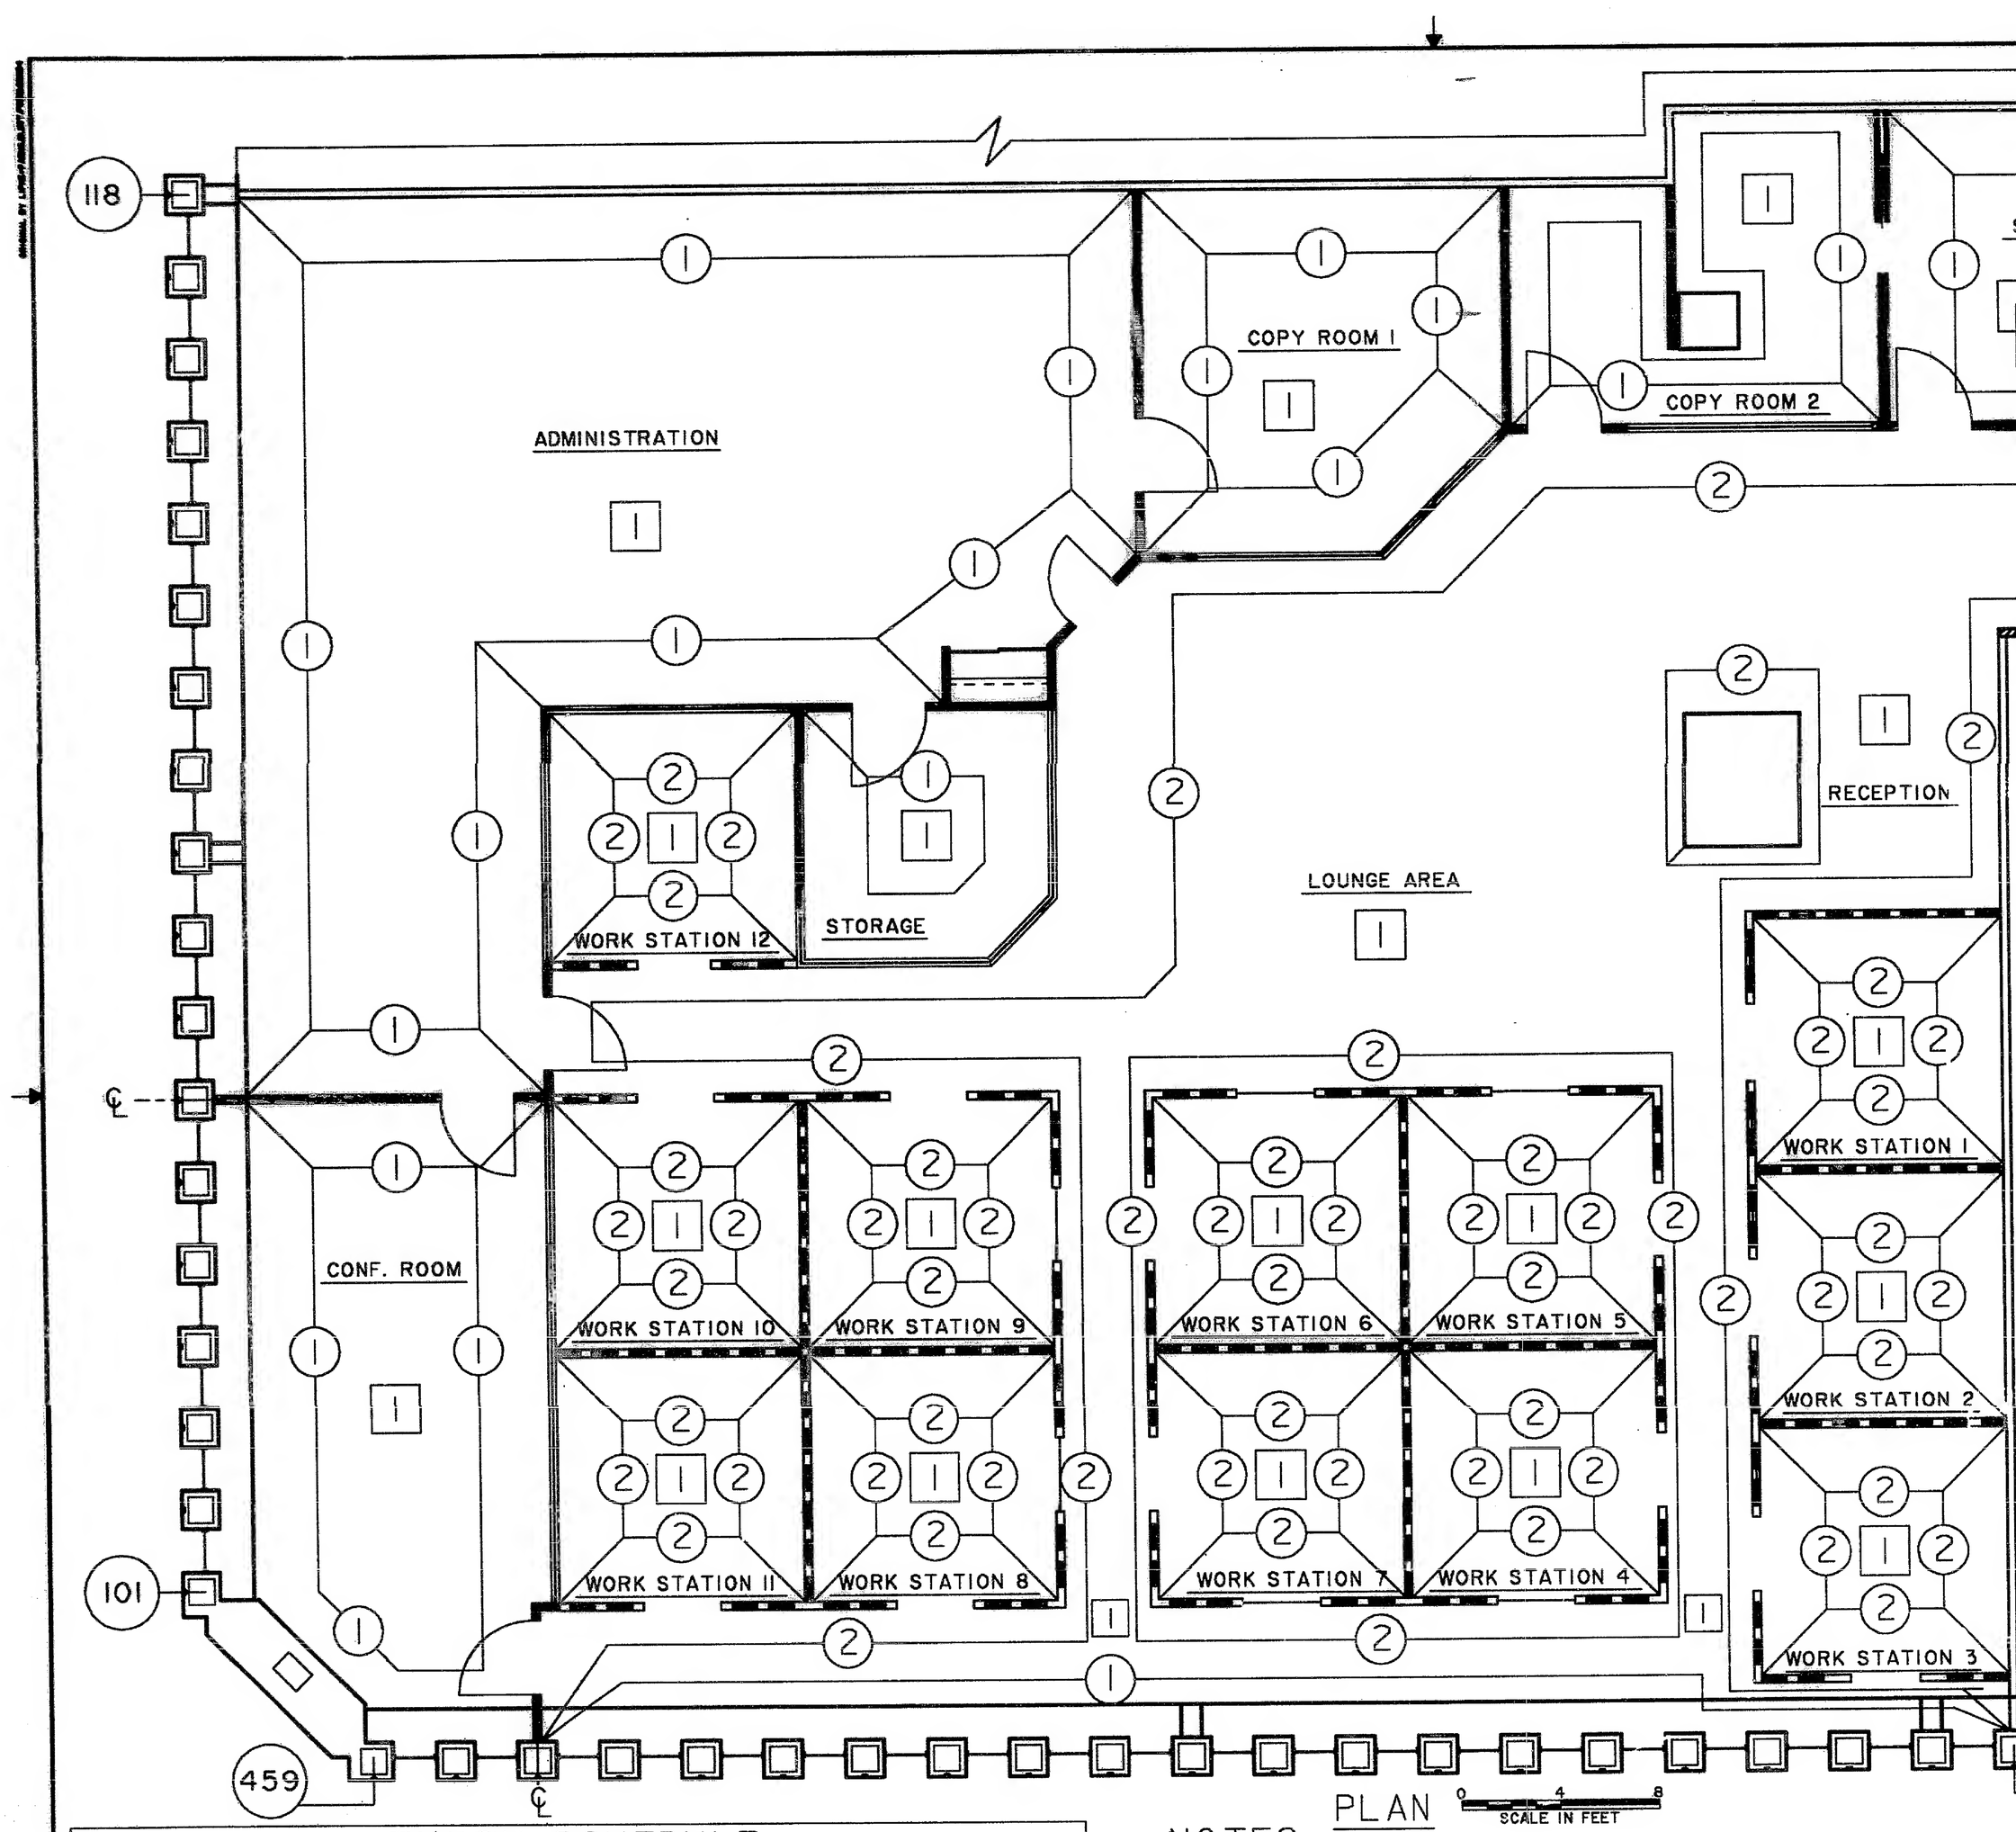

FINISH SCHEDULE

SYM.	DESCRIPTION
1	PAINT - BENJAMIN MOORE - BASE -MATIC INTERIOR REGAL AQUA PEARL -LATEX PEARL FINISH #1612 OR EQUAL
2	WALL COVERING - LAUE WALL COVERING, INC. PATTERN, CHECKMATE 66-722 OR EQUAL
1	CARPET - AS MGF'D BY CHEMBOND (6' WIDE) CHROMATEX-TS-CARPET COLOR : P.A.C. FACE WEIGHT 30 oz., TEXTURE: SHEAR TIP PILE BOND BAC CUSHION BAC. OR EQUAL

NOTES:

- BASE THROUGHOUT SHALL BE AS MGF'D BY BURKE 4" HIGH TOP SET BASE #663P-STERLING OR EQUAL
- ALL HARDWOOD CAPS & TRIM AT PARTITION & COUNTERS SHALL BE STAINED. STAIN SHALL BE GRAY FINISH AS MGF'D BY ANILIN PAINT. (SUBMIT SAMPLE OF STAIN TO ARCHITECT FORROVAL)
- ALL PLASTIC LAMINATE SURFACES SHALL BE AS MGF'D BY PIONITE, COLOR OPTI GREY, JA GUAR AG241 OR EQUAL
  PLASTIC LAMINATE SURFACES AT ALL WORK STATION CORNER CABINETS SHALL BE AS MGF'D BY FORMICA #1782 (SEE SECTION H ON DWG A-7
- FABRIC AS MF SEE EL
- NEW PU EXISTI
- ALL WI WITH P
- ALL H. SHALL REGAL